



PROPOSED SITE SECTION AA

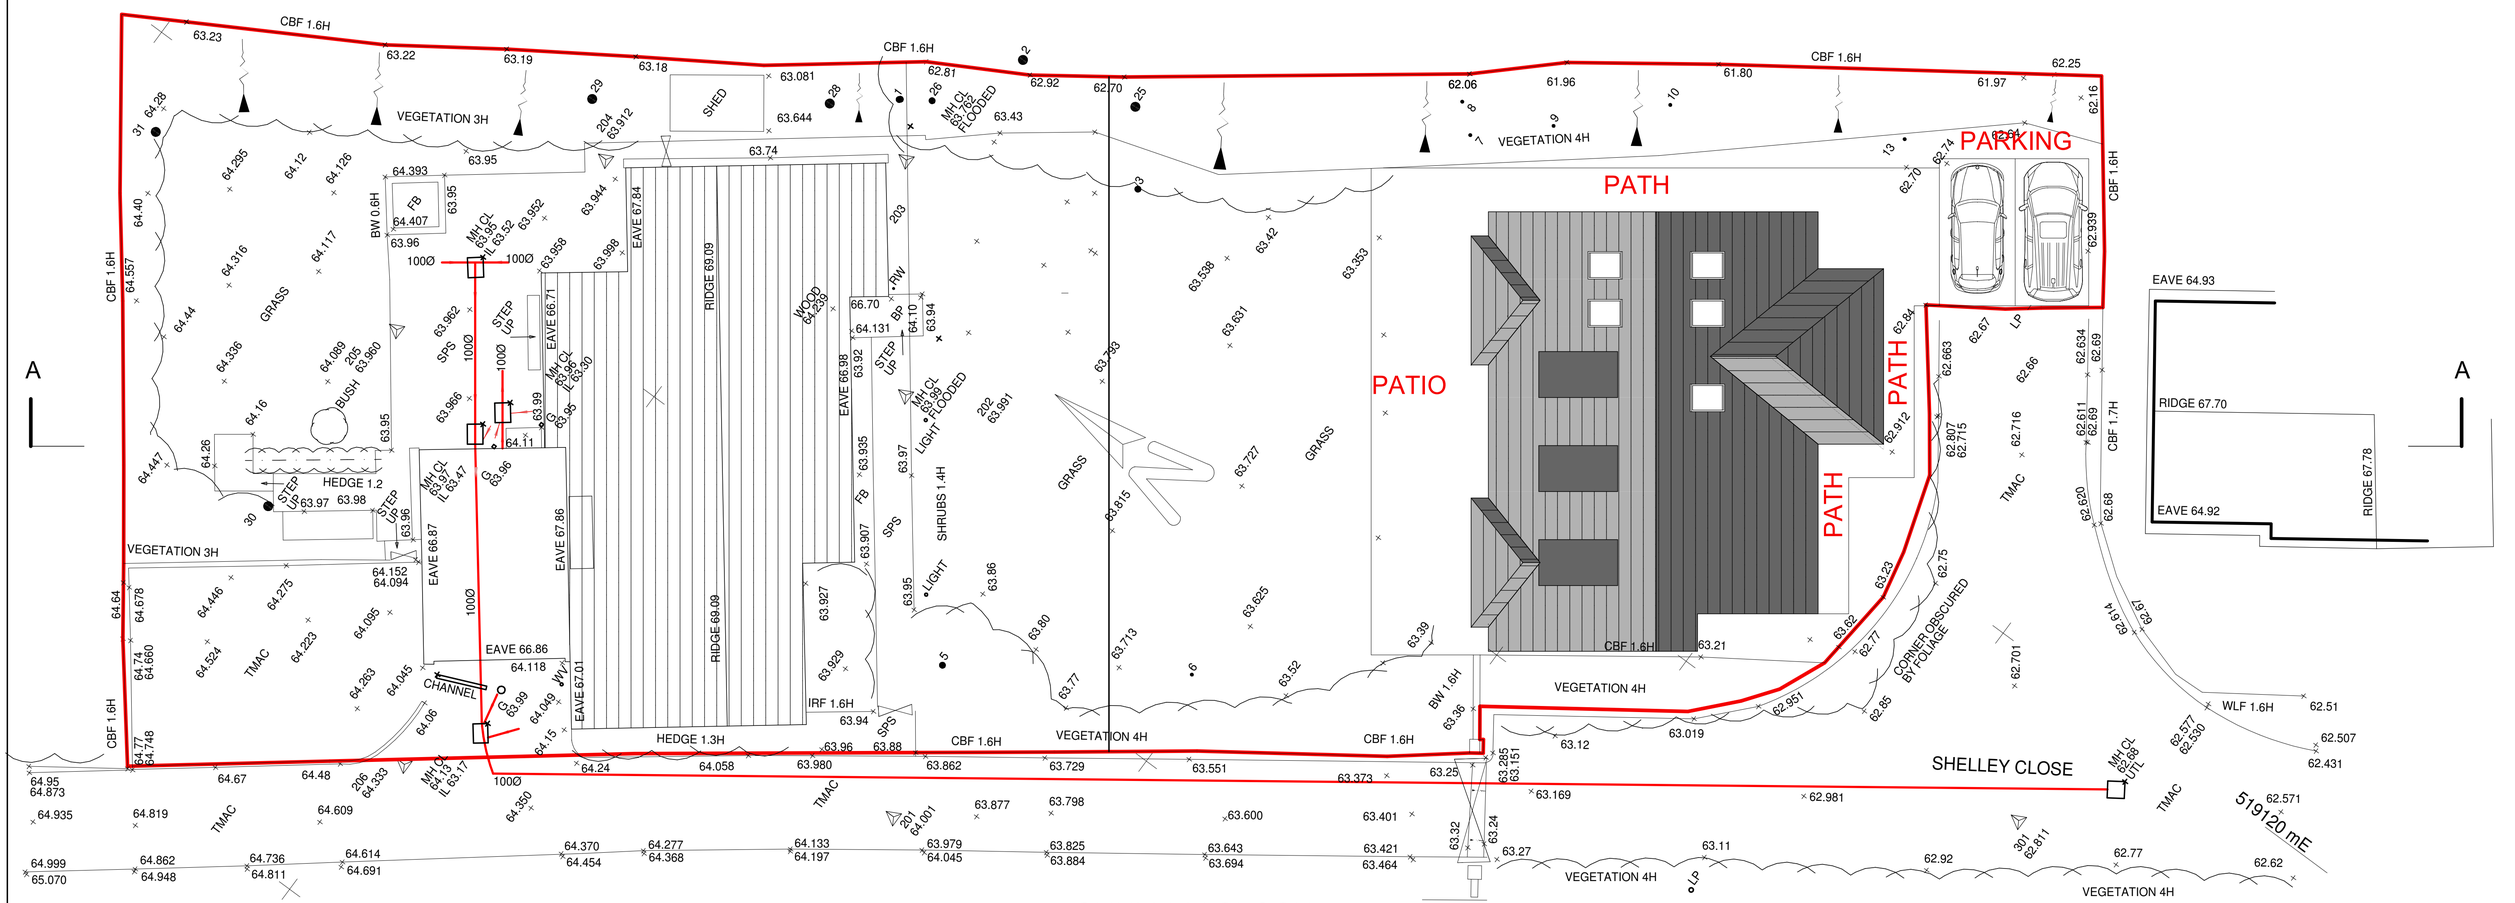

PROPOSED SITE PLAN

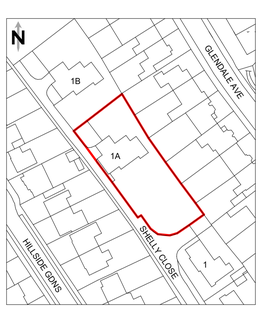

1:1250 LOCATION PLAN

total site area: 1327 sqm

plot 1A: 725 sqm

plot 1C: 602 sqm

0 1 2 3 4 5 6 7 8 9 10M

No.	Date	By	Contents
Revisions			

Job Title: NEW DWELLING IN GARDEN OF EXISTING PROPERTY

Site Address: 1A SHELLEY CLOSE, EDGEWARE, HA8 8DX

PLANNING

Drawing Title: PROPOSED SITE PLAN AND SECTION

Scale	Date	Drawn by
1.100	01/20	AJC

Alan Cox associates
Architectural & Planning Consultants
TEL : 020 - 8440 - 7777
FAX : 020 - 8364 - 9556

Drg.No.	Rev.
4942/19-101	C