EXISTING SITE SECTION AA

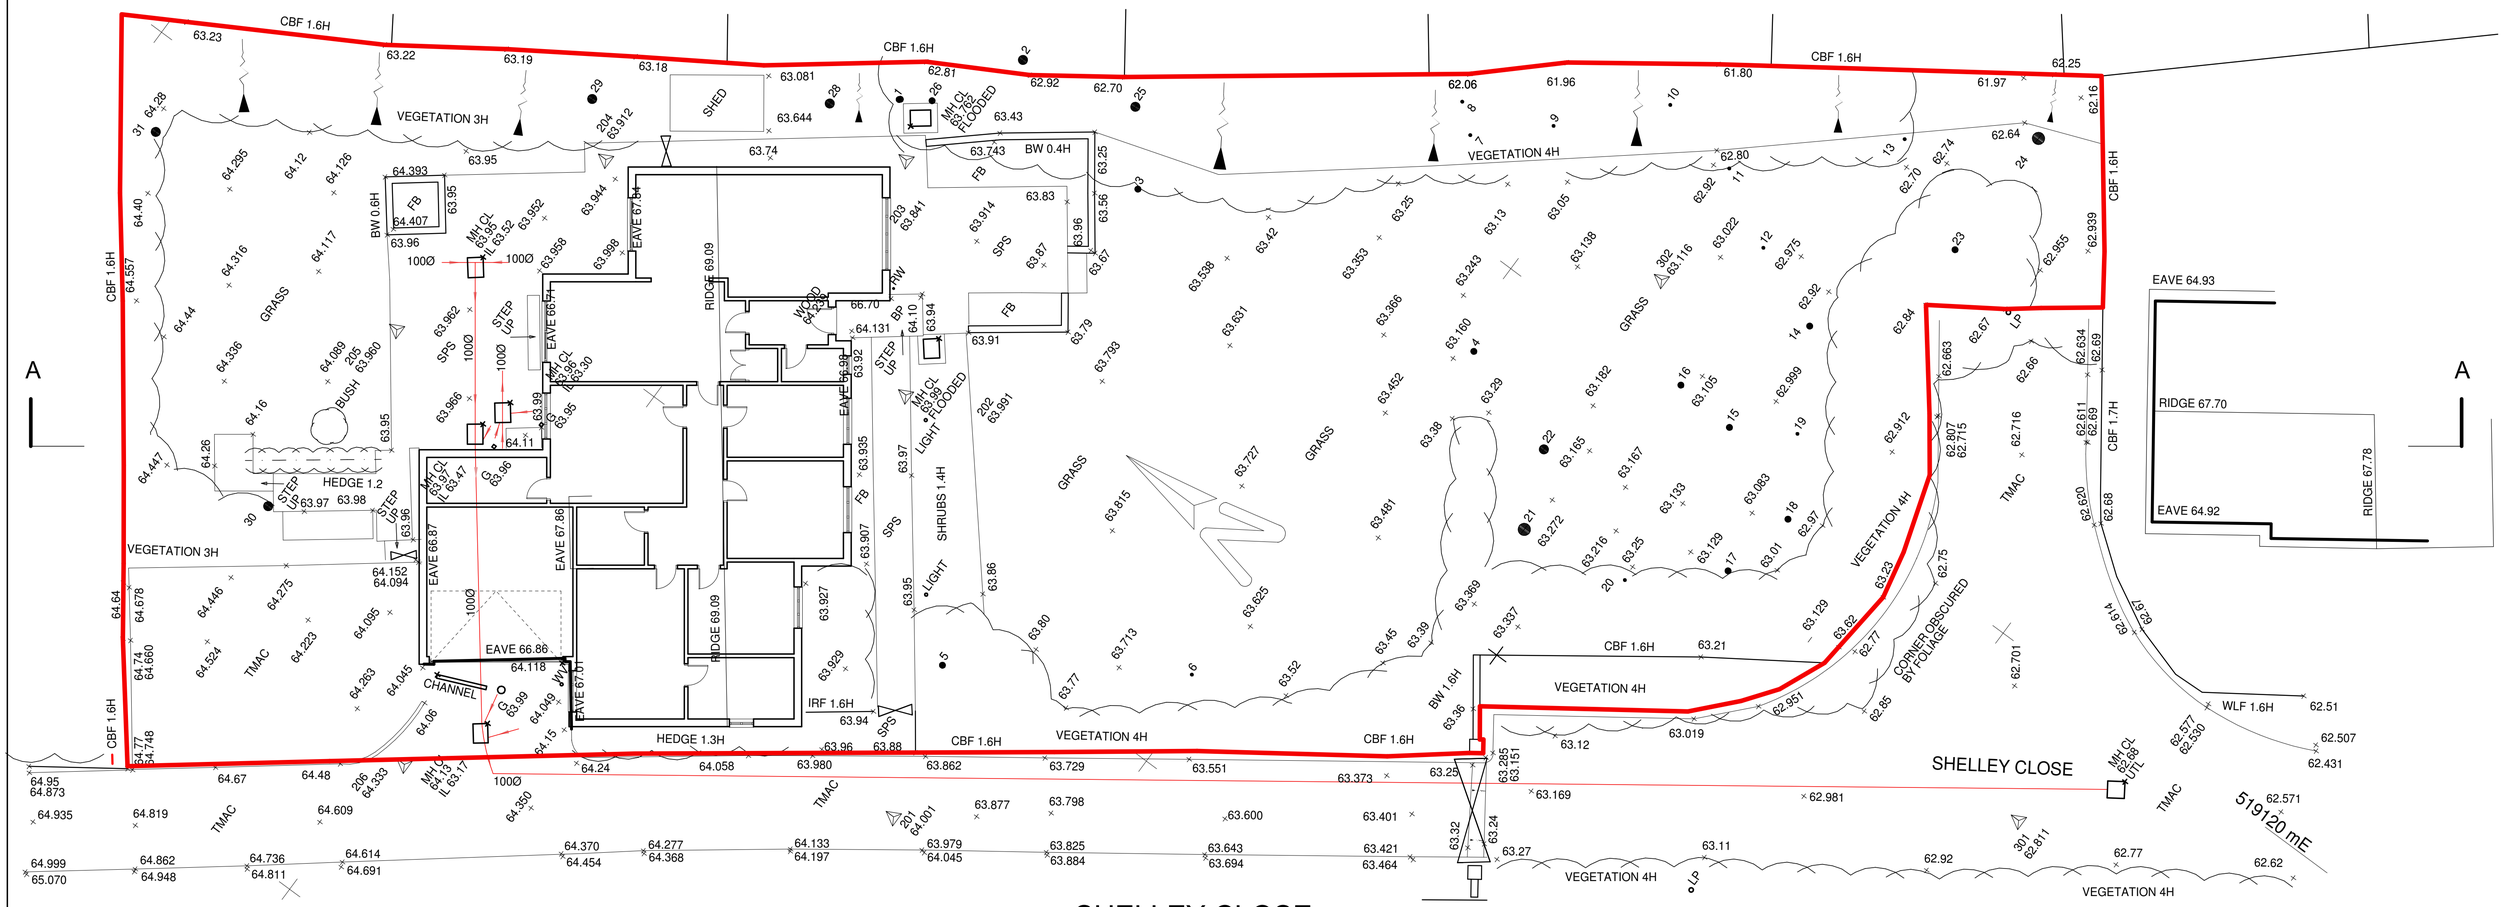

EXISTING SITE PLAN

SHELLEY CLOSE

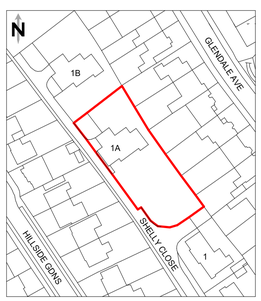

1:1250 LOCATION PLAN

total site area: 1327 sqm

0 1 2 3 4 5 6 7 8 9 10M

No.	Date	By	Contents
Revisions			

Job Title

NEW DWELLING IN GARDEN OF EXISTING PROPERTY

Site Address

1A SHELLEY CLOSE
EDGEWARE
HA8 8DX

PLANNING

Drawing Title

EXISTING SITE PLAN AND SECTION

Scale	Date	Drawn by
1.100	01/20	AJC

Alan Cox associates
Architectural & Planning Consultants
TEL: 020 - 8440 - 7777
FAX: 020 - 8364 - 9556

Drg.No.	Rev.
4942/19-100	